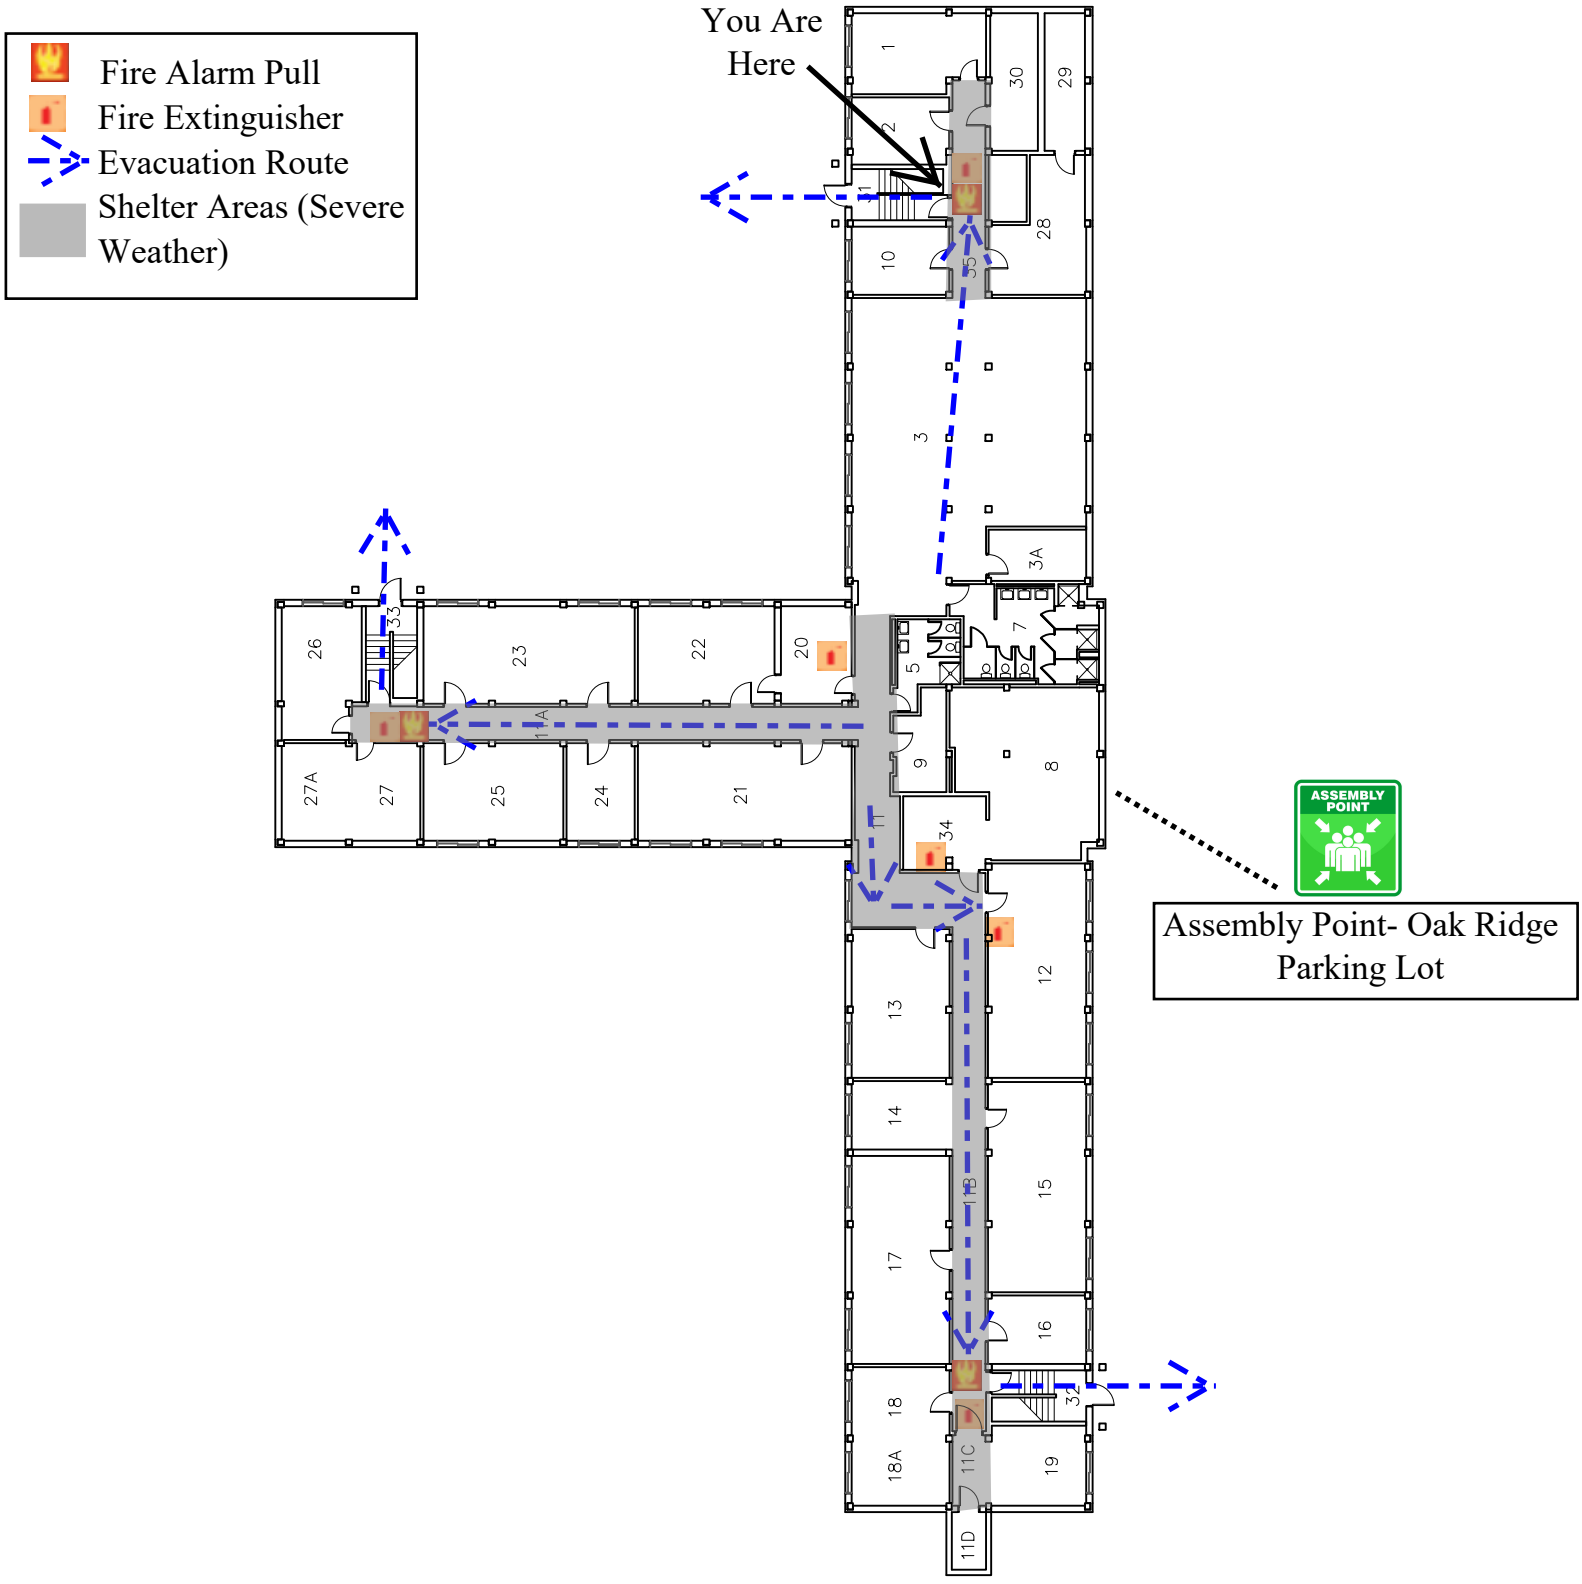


| | | | |
|---|---|---|---|
| University of Wisconsin-Eau Claire | Facilities Planning | DATE: Aug. 2021 | East |
| Oak Ridge Hall<br>Basement Floor Plan | | DWG NO: 1 | |

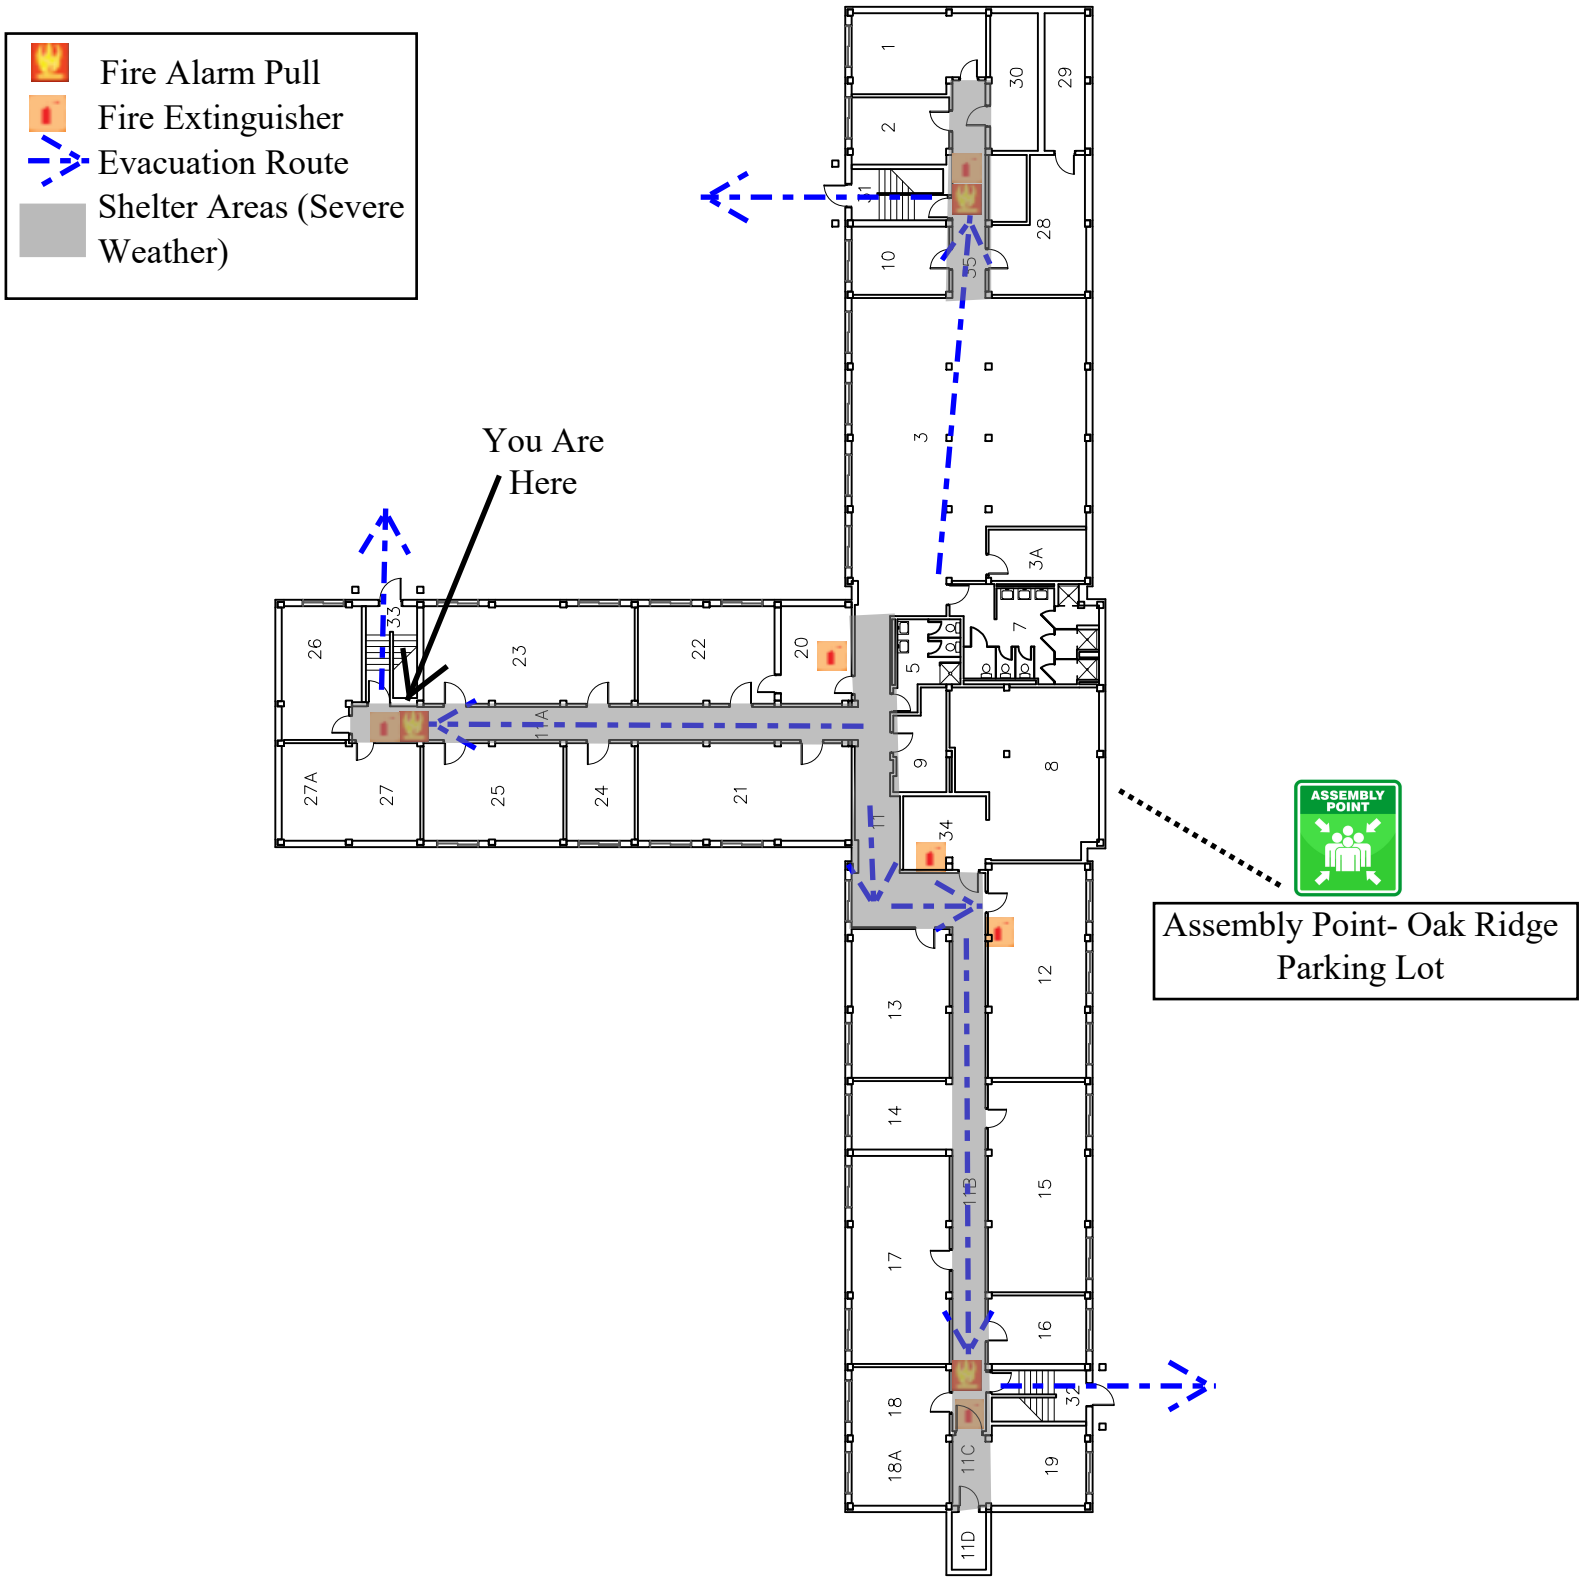


| | | | |
|---|---|---|---|
| UNIVERSITY OF WISCONSIN EXCELLENCE 1916 EAU CLAIRE | University *of* Wisconsin-Eau Claire | Facilities Planning | DATE: Aug. 2021 |
| | Oak Ridge Hall<br>Basement Floor Plan | | DWG NO: 2 |

East

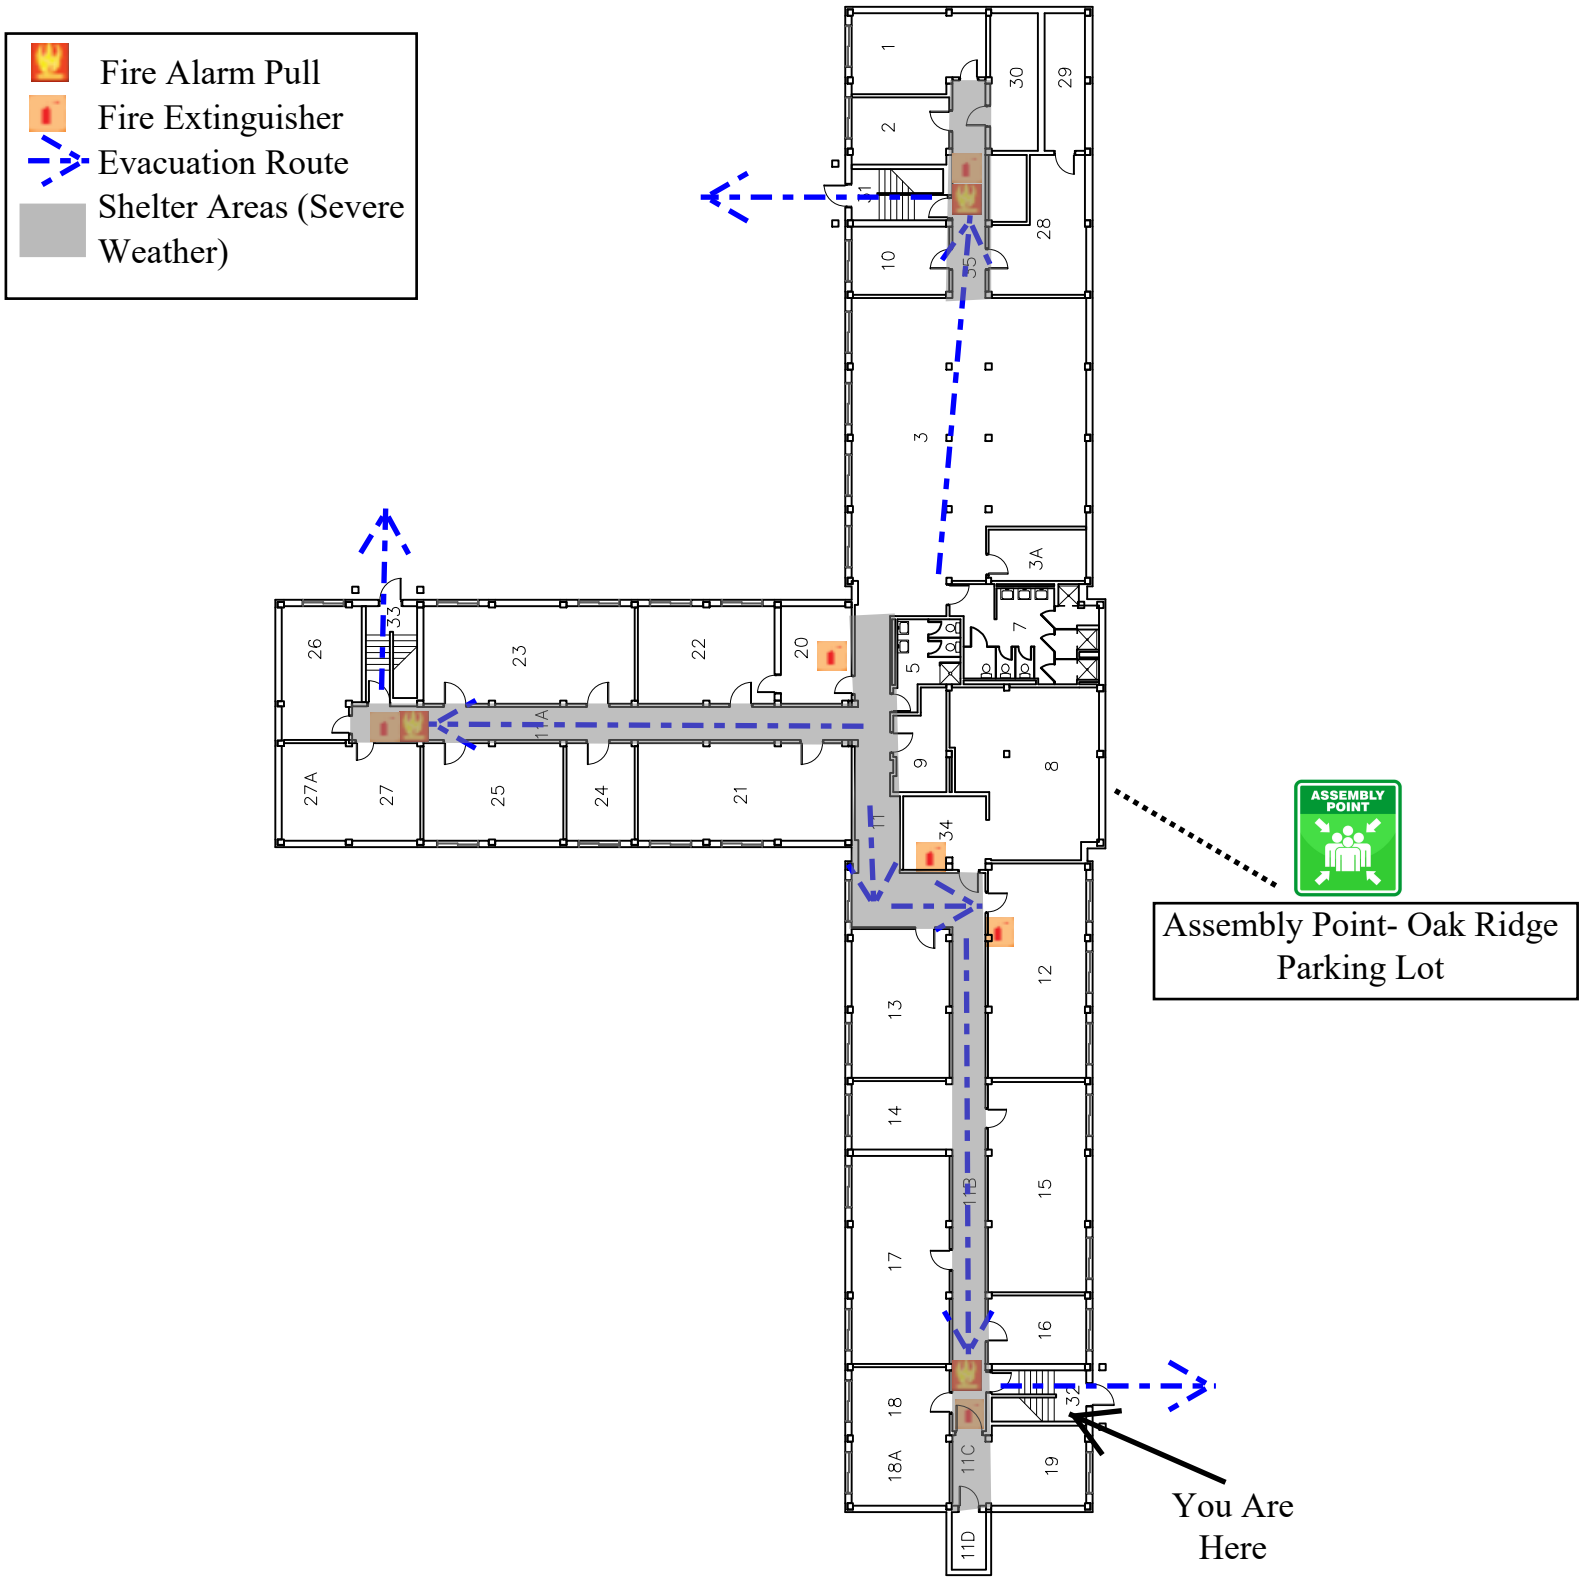


University of Wisconsin-Eau Claire | Facilities Planning

# Oak Ridge Hall
# Basement Floor Plan

DATE: Aug. 2021

DWG NO: 3

East

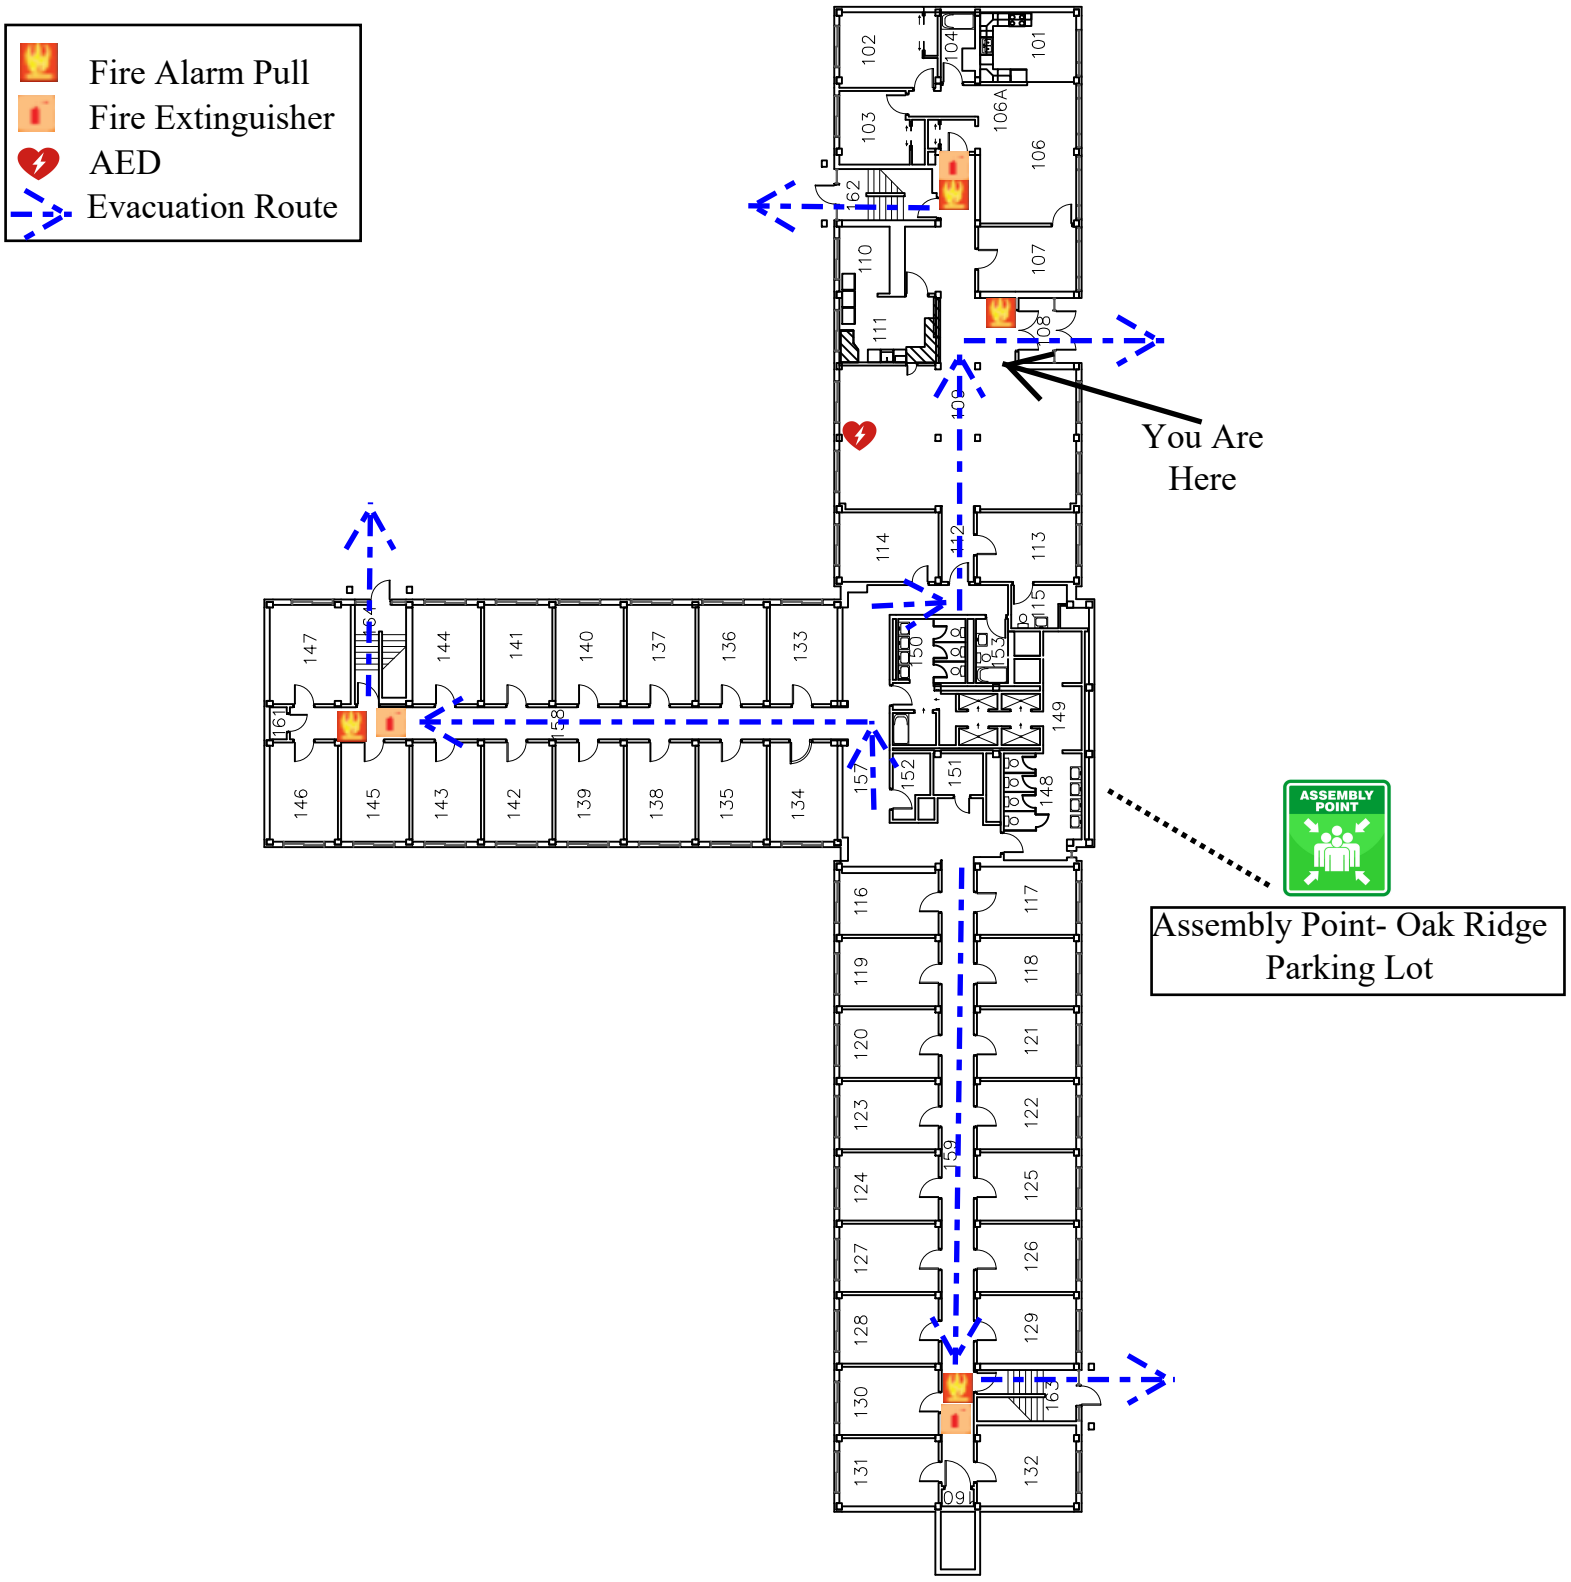


University of Wisconsin-Eau Claire | Facilities Planning

# Oak Ridge Hall
# First Floor Plan

DATE: Aug. 2021

DWG NO: 1

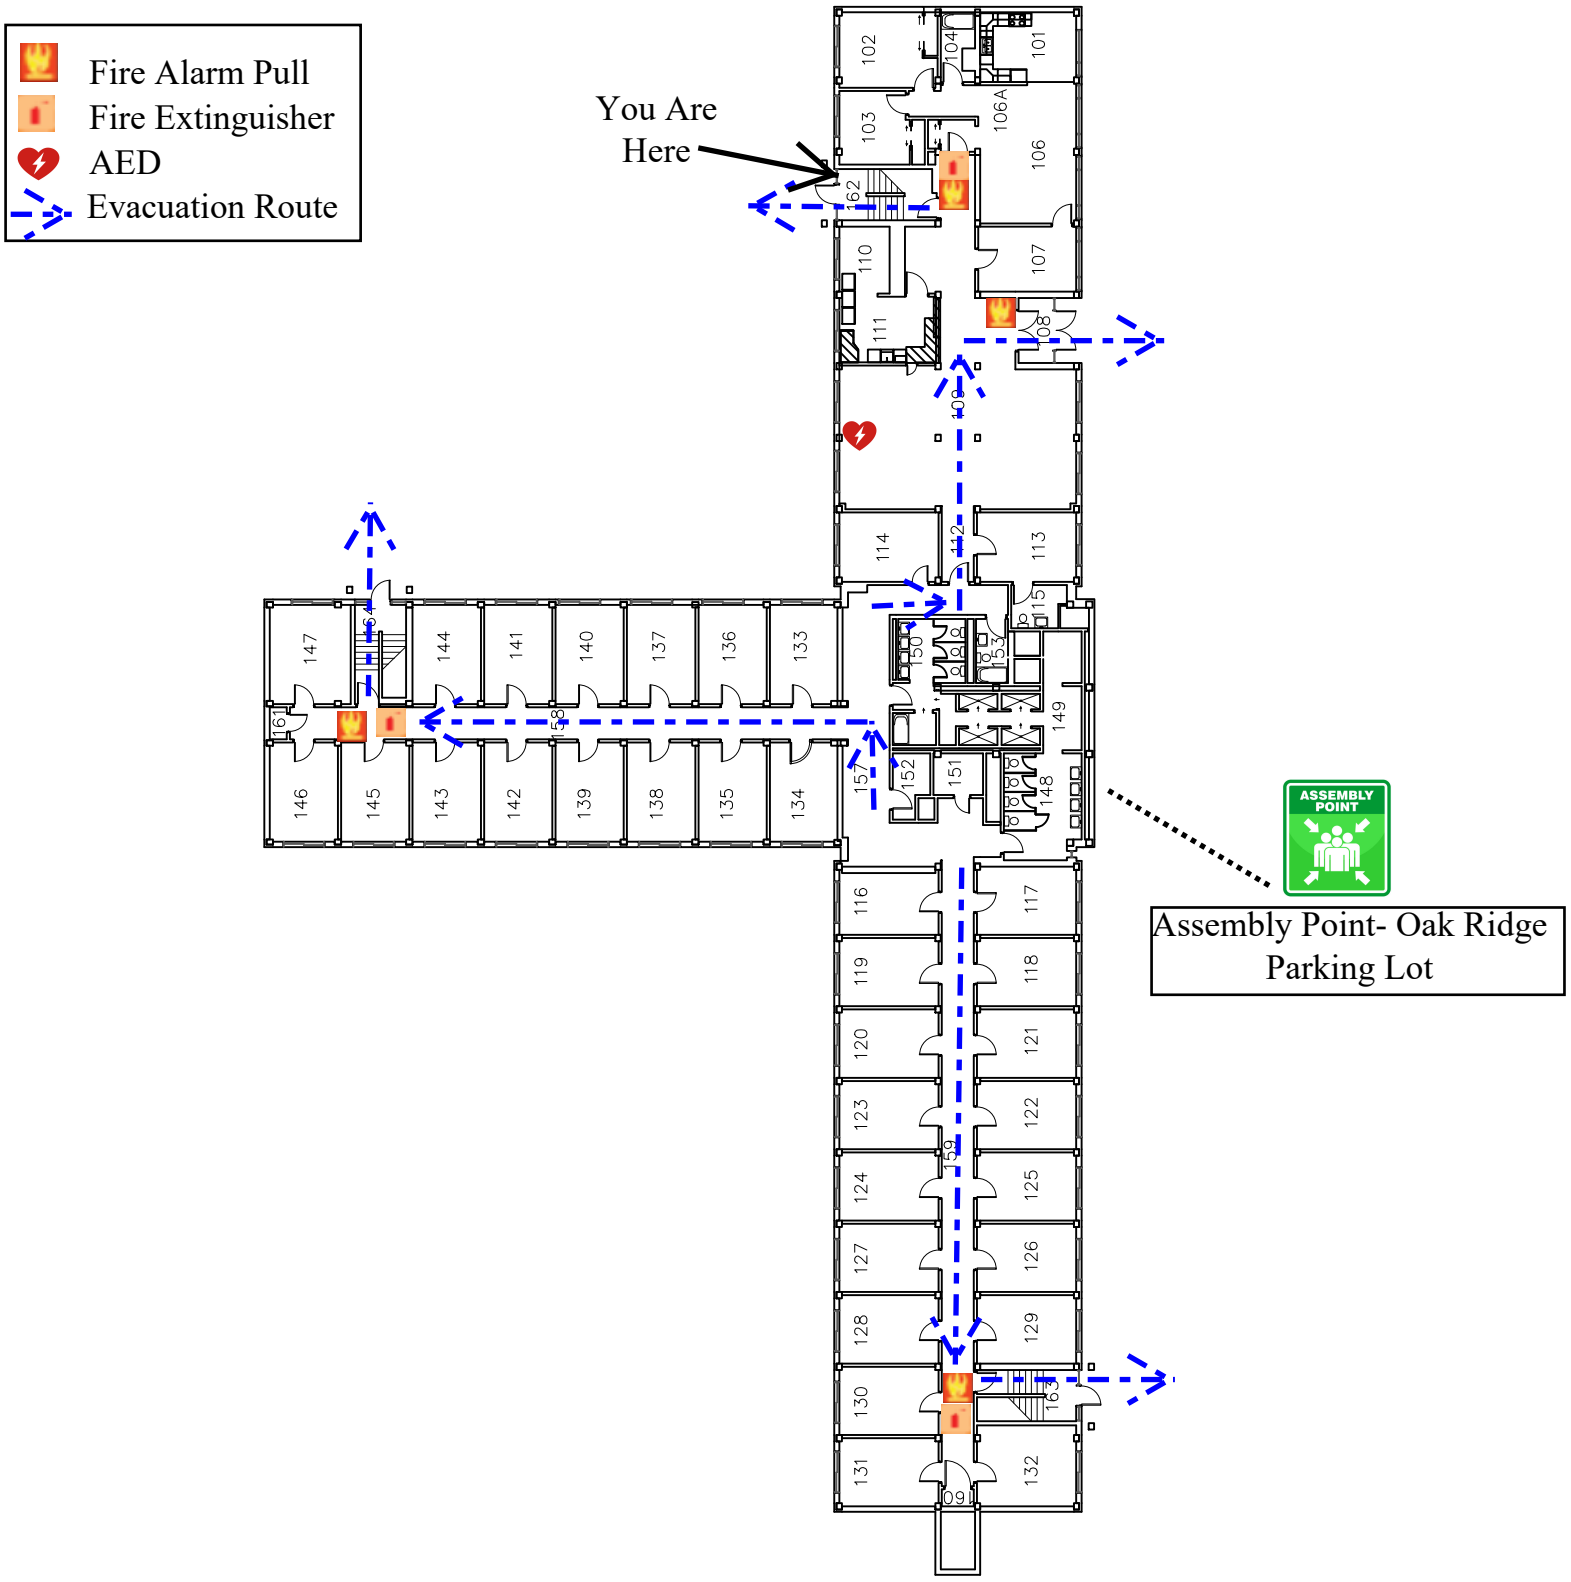


University of Wisconsin-Eau Claire | Facilities Planning

# Oak Ridge Hall
# First Floor Plan

DATE: Aug. 2021

DWG NO: 2

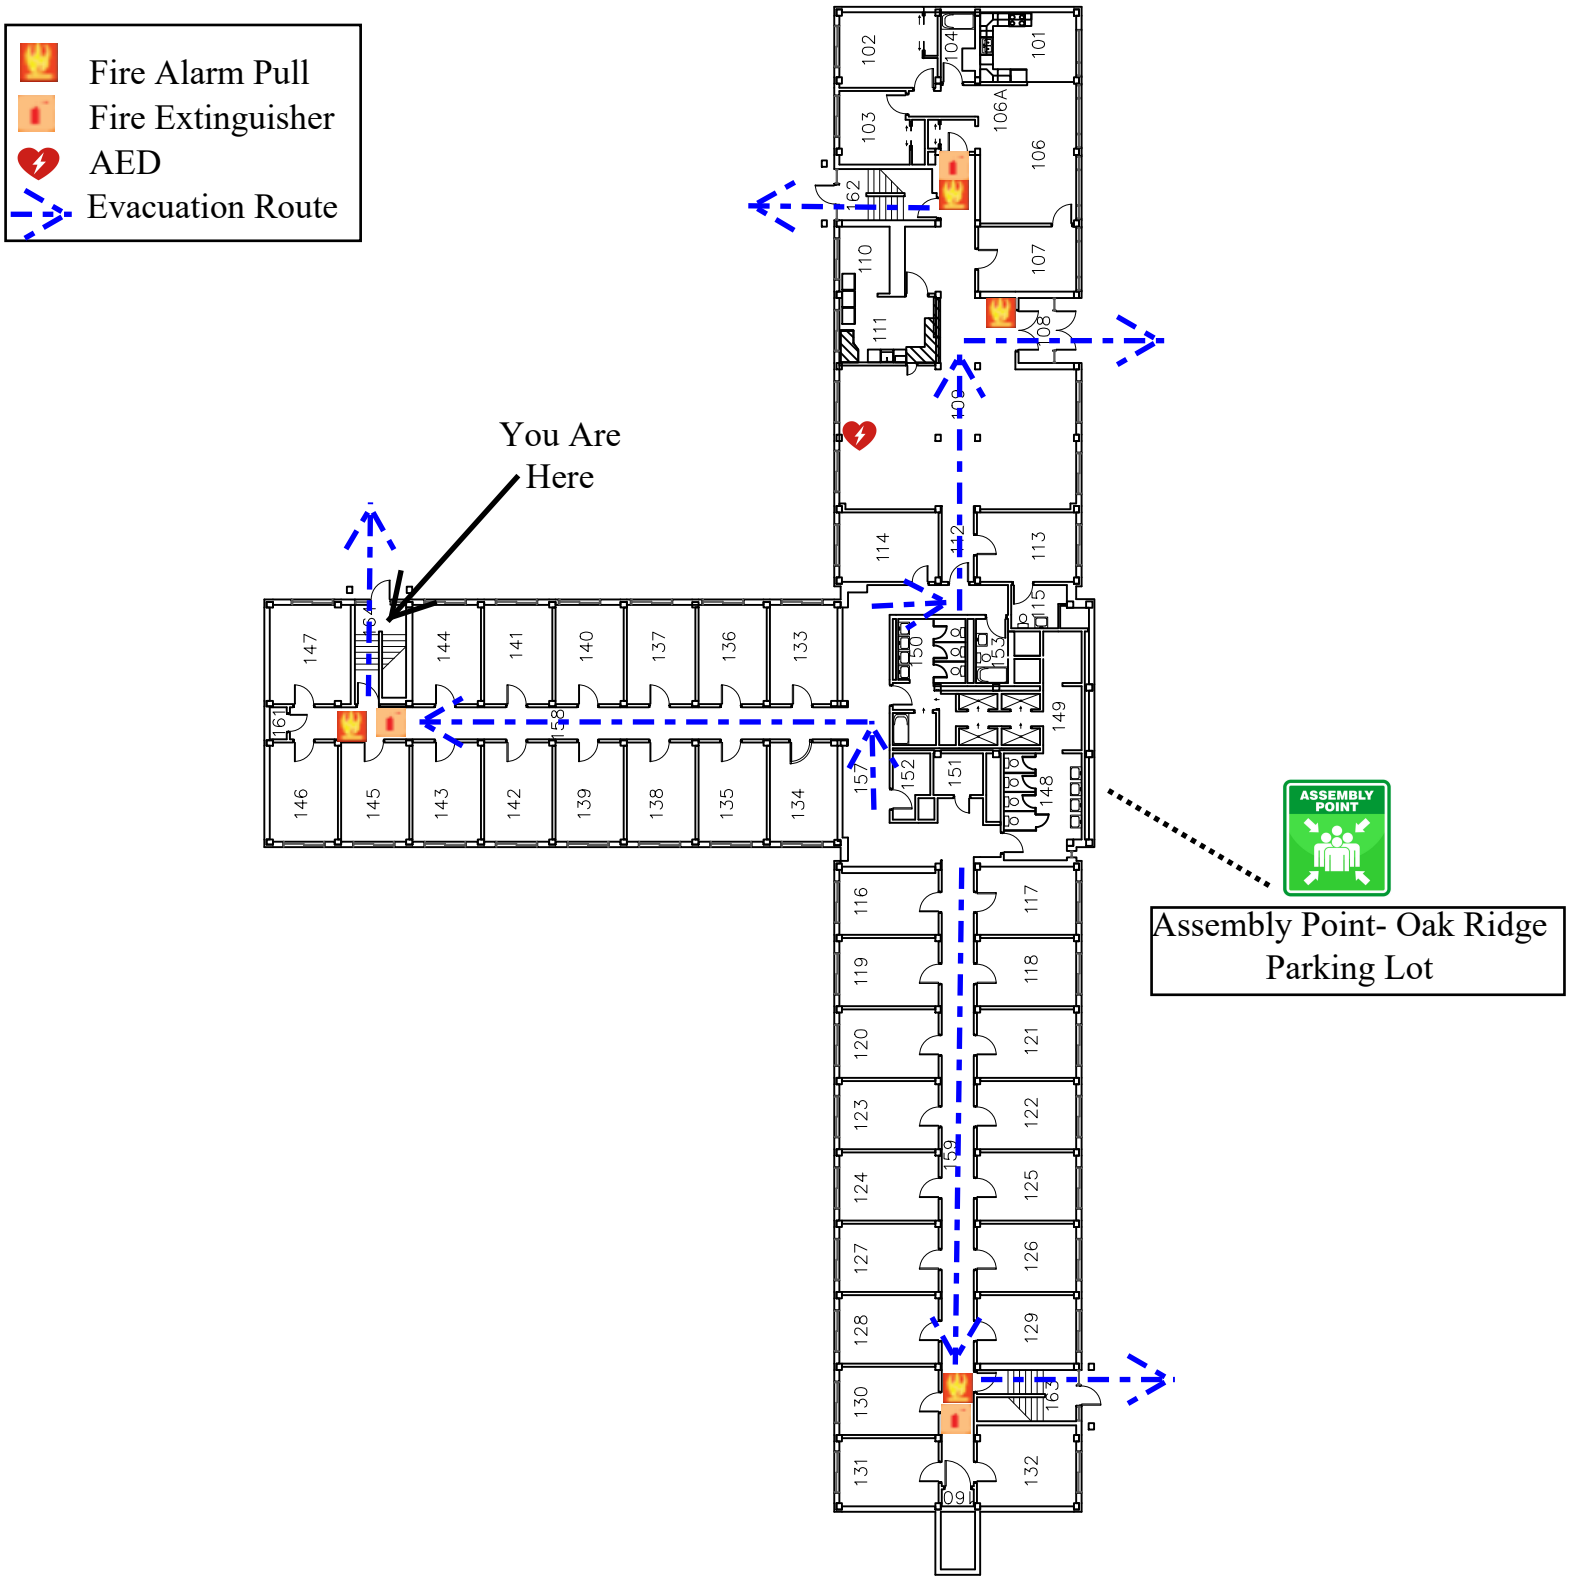


University of Wisconsin-Eau Claire | Facilities Planning

# Oak Ridge Hall
# First Floor Plan

DATE: Aug. 2021

DWG NO: 3

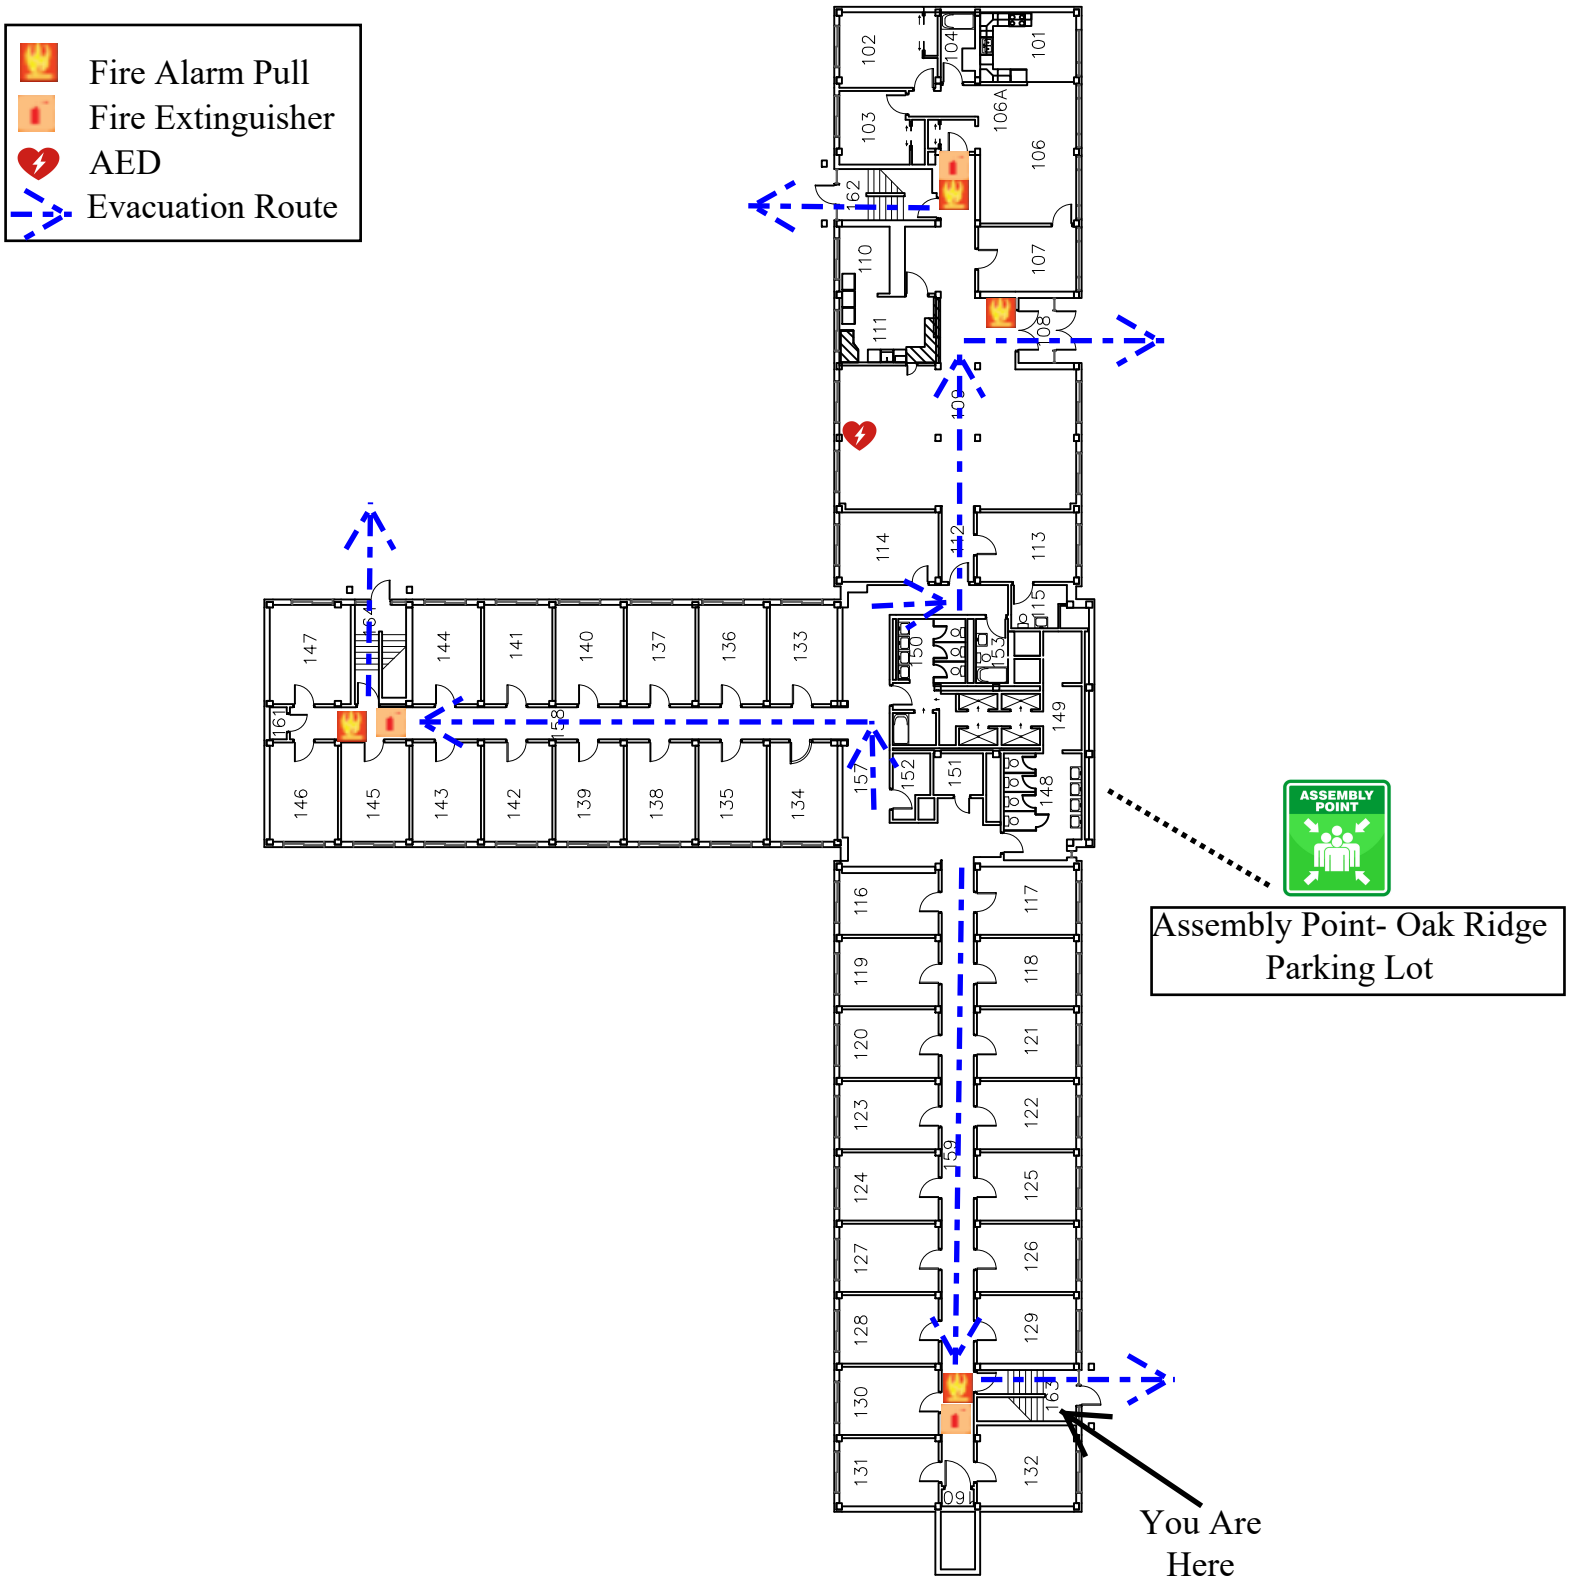


University of Wisconsin-Eau Claire | Facilities Planning

# Oak Ridge Hall
# First Floor Plan

DATE: Aug. 2021

DWG NO: 4

East

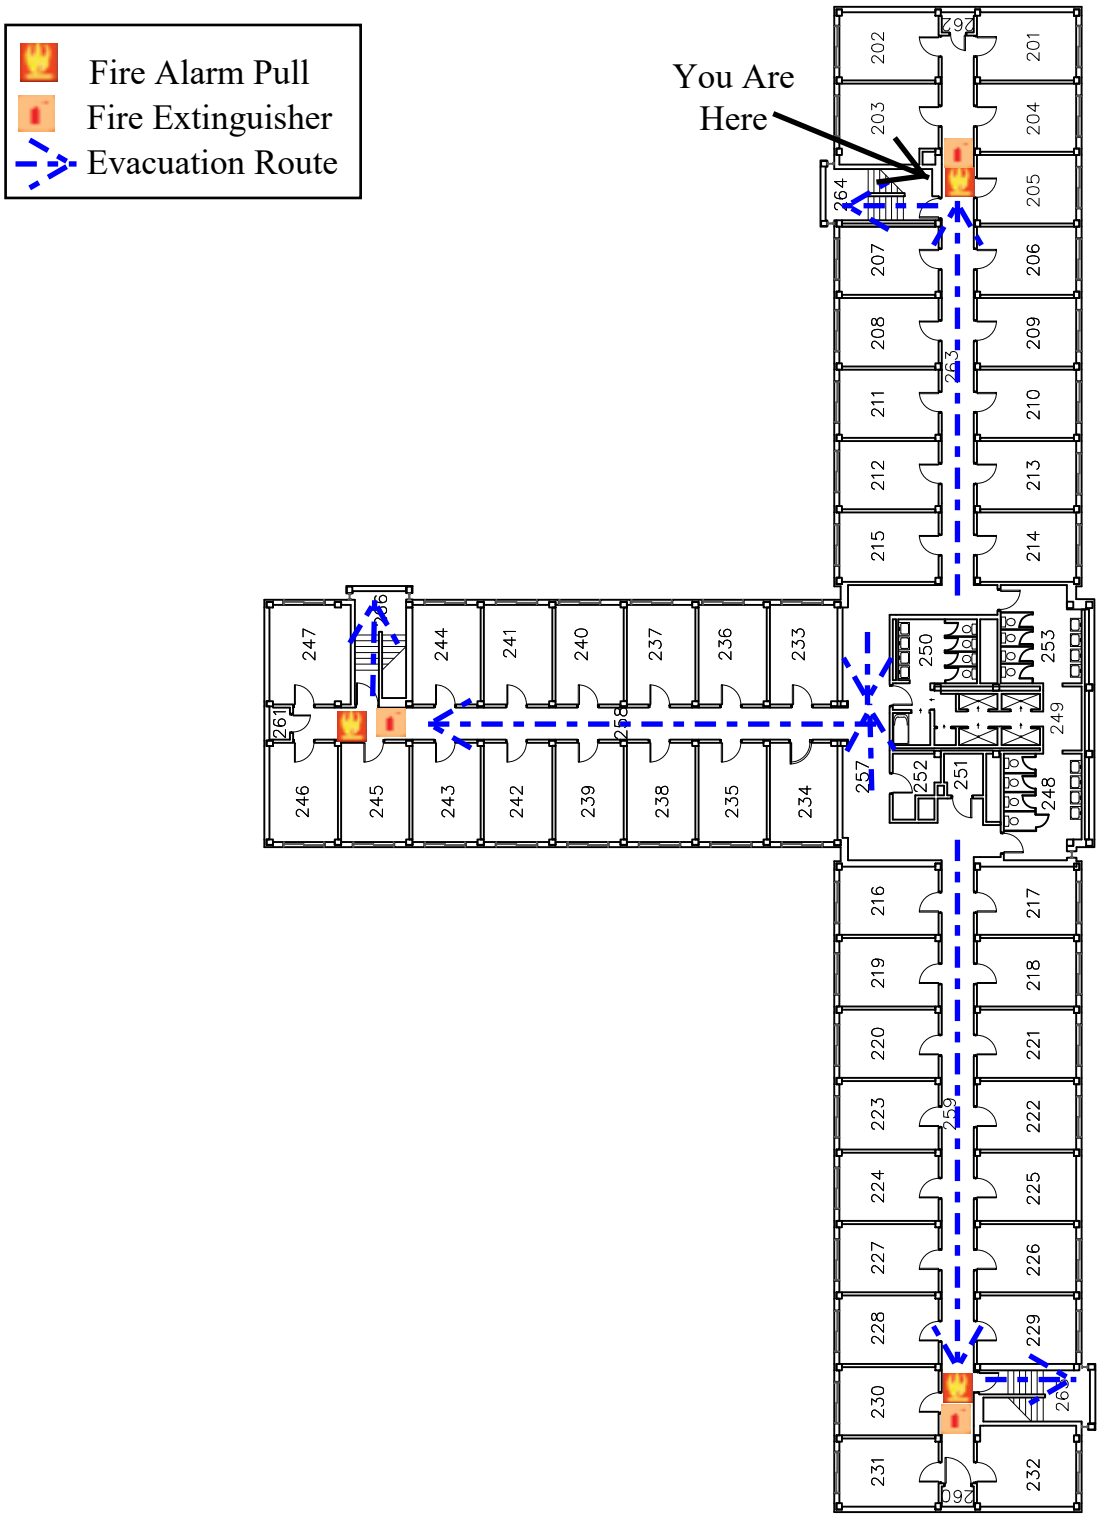


| | | | |
|---|---|---|---|
| UNIVERSITY OF WISCONSIN EXCELLENCE 1916 EAU CLAIRE | University *of* Wisconsin-Eau Claire | Facilities Planning | DATE: Aug. 2021 |
| | Oak Ridge Hall<br>Second Floor Plan | | DWG NO: 1 |

East

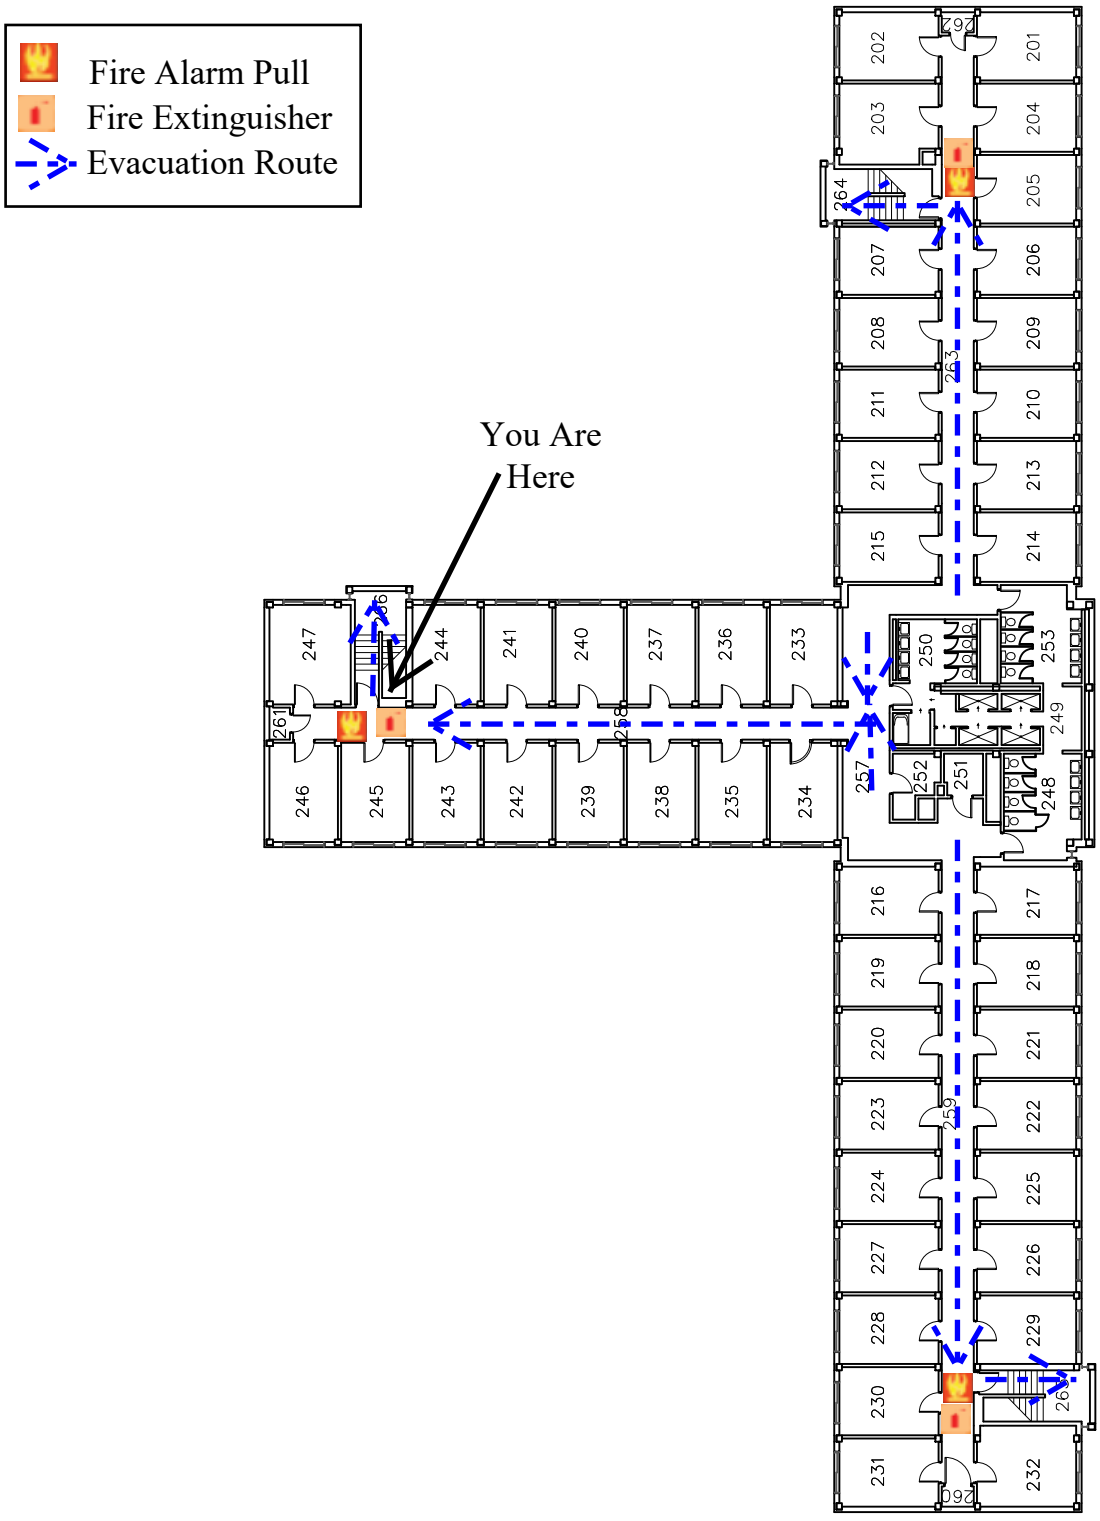


| University of Wisconsin-Eau Claire | Facilities Planning | DATE: Aug. 2021 |
|---|---|---|
| Oak Ridge Hall<br>Second Floor Plan | | DWG NO: 2 |

East

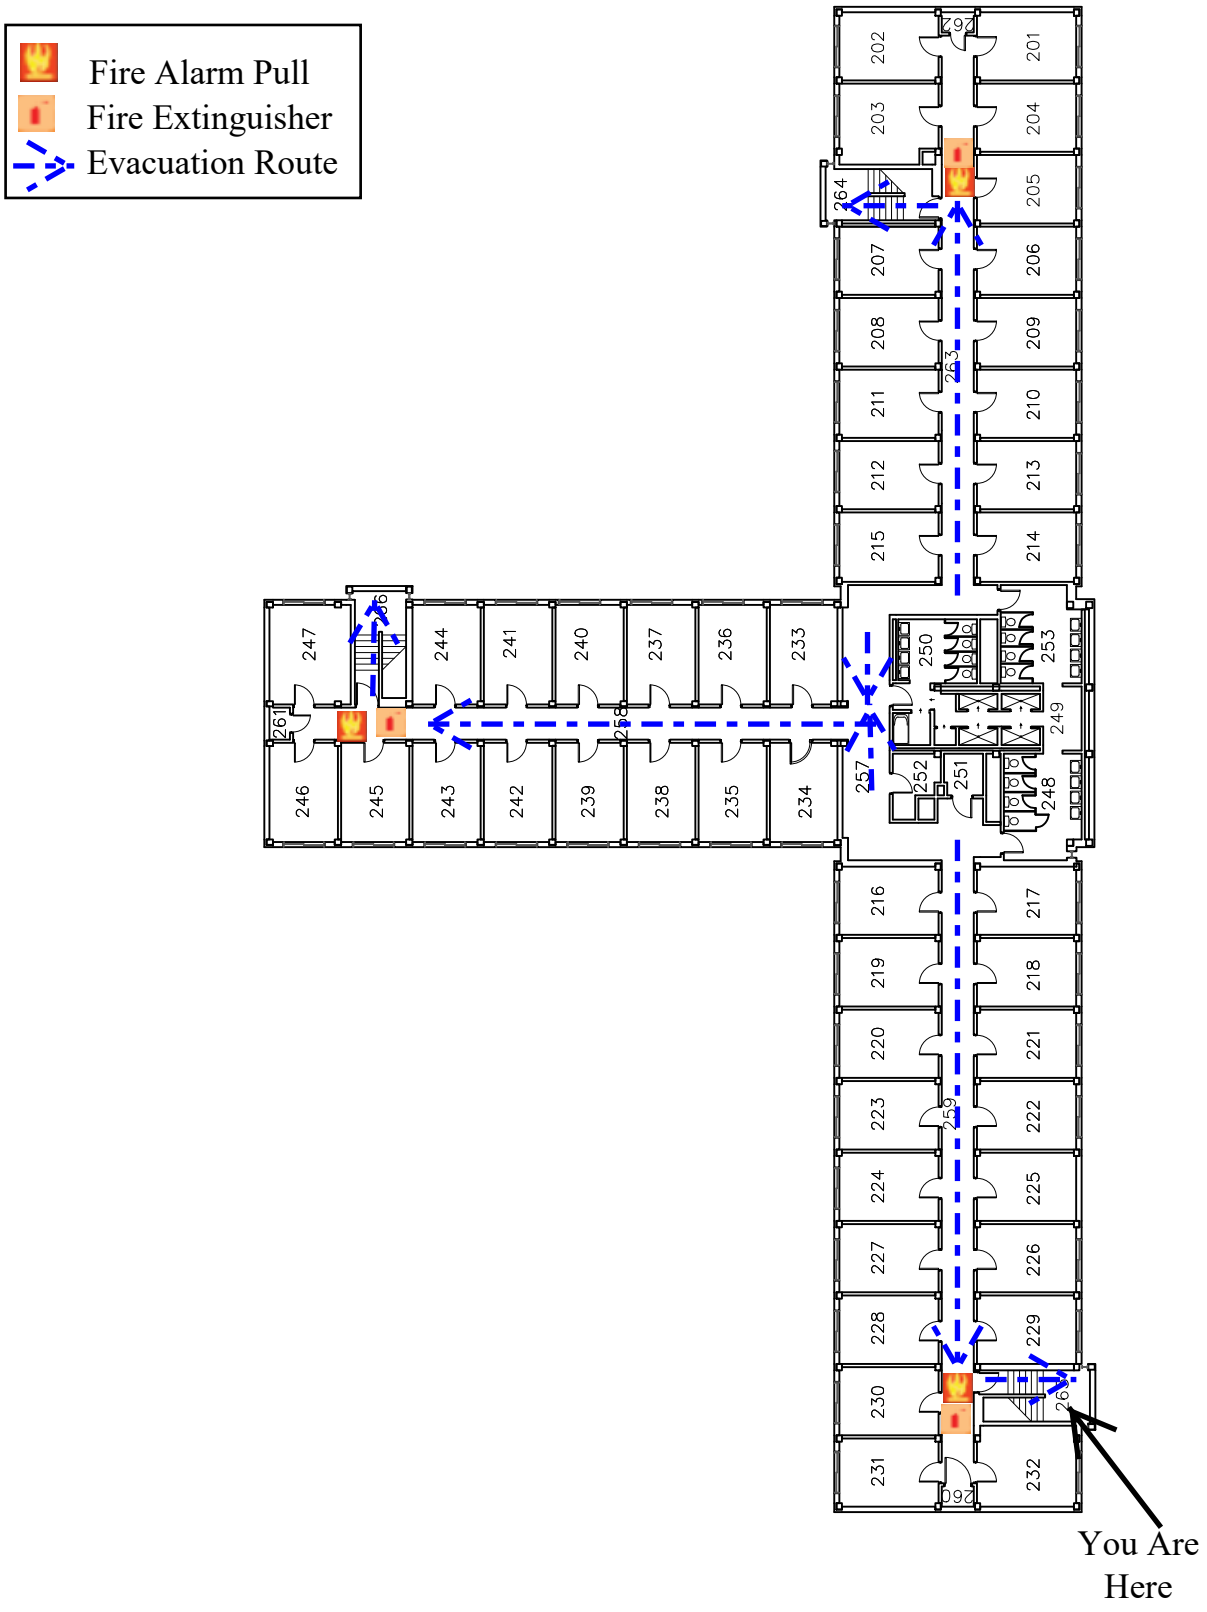


University of Wisconsin-Eau Claire | Facilities Planning

# Oak Ridge Hall
# Second Floor Plan

DATE: Aug. 2021

DWG NO: 3

East

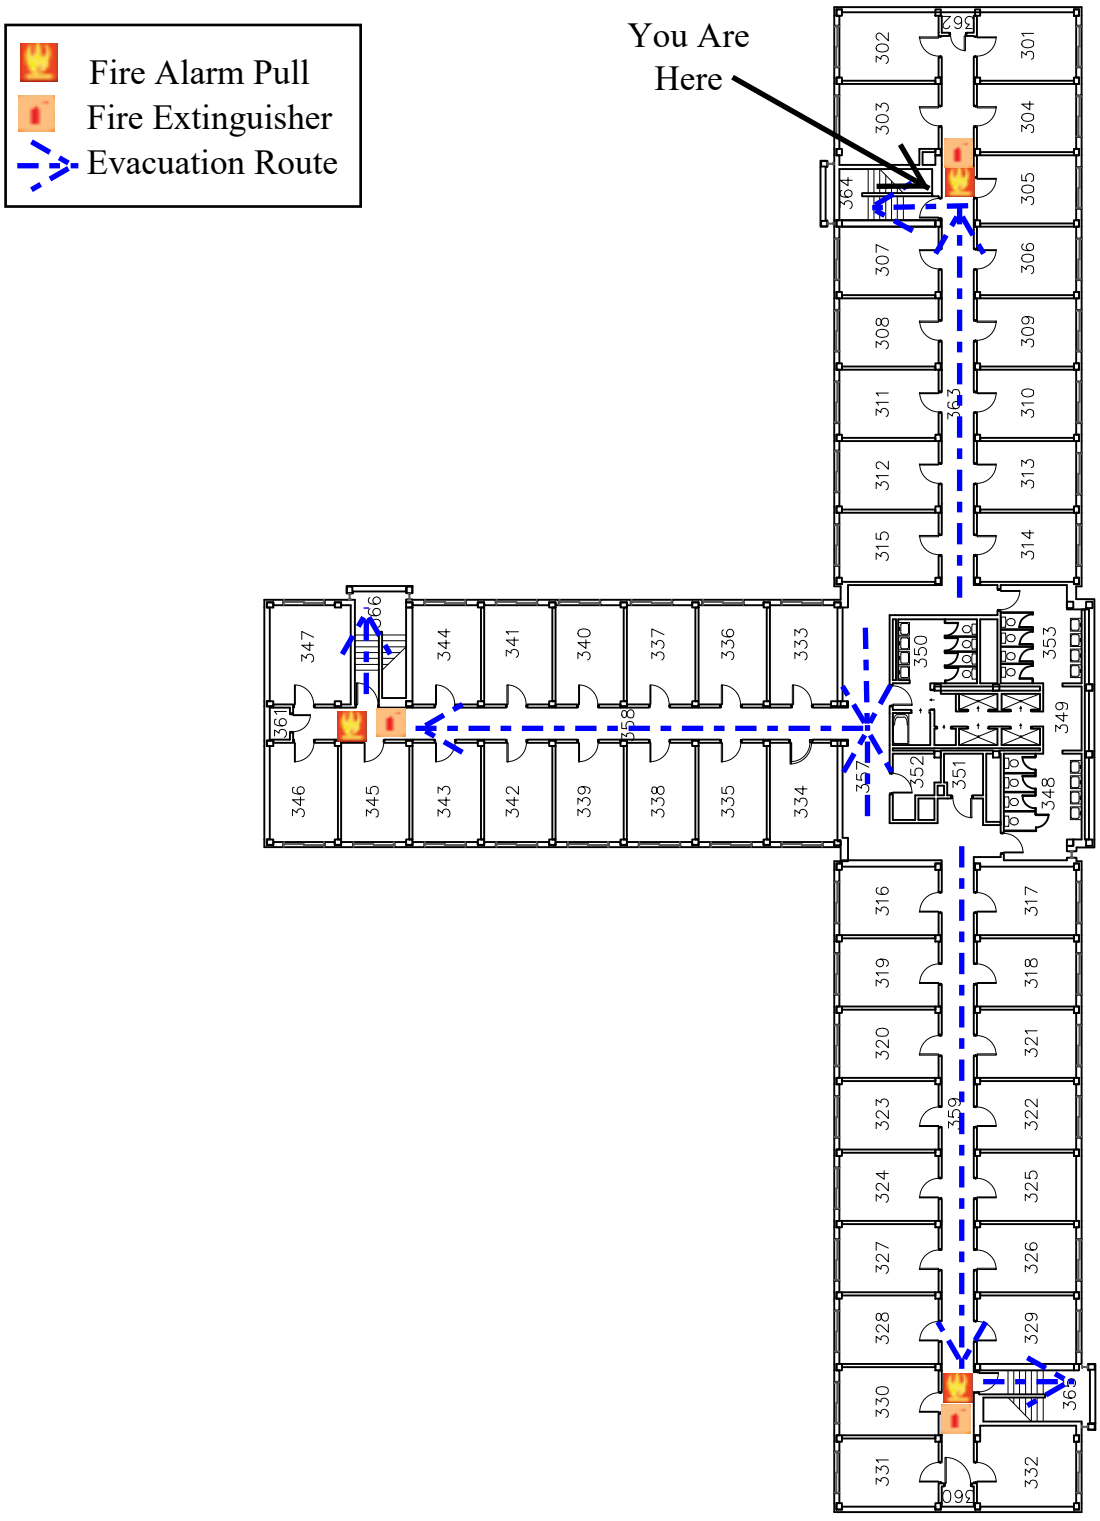


| | | | |
|---|---|---|---|
| UNIVERSITY OF WISCONSIN EXCELLENCE 1916 EAU CLAIRE | University *of* Wisconsin-Eau Claire | Facilities Planning | DATE: Aug. 2021 |
| | Oak Ridge Hall<br>Third Floor Plan | | DWG NO: 1 |

East

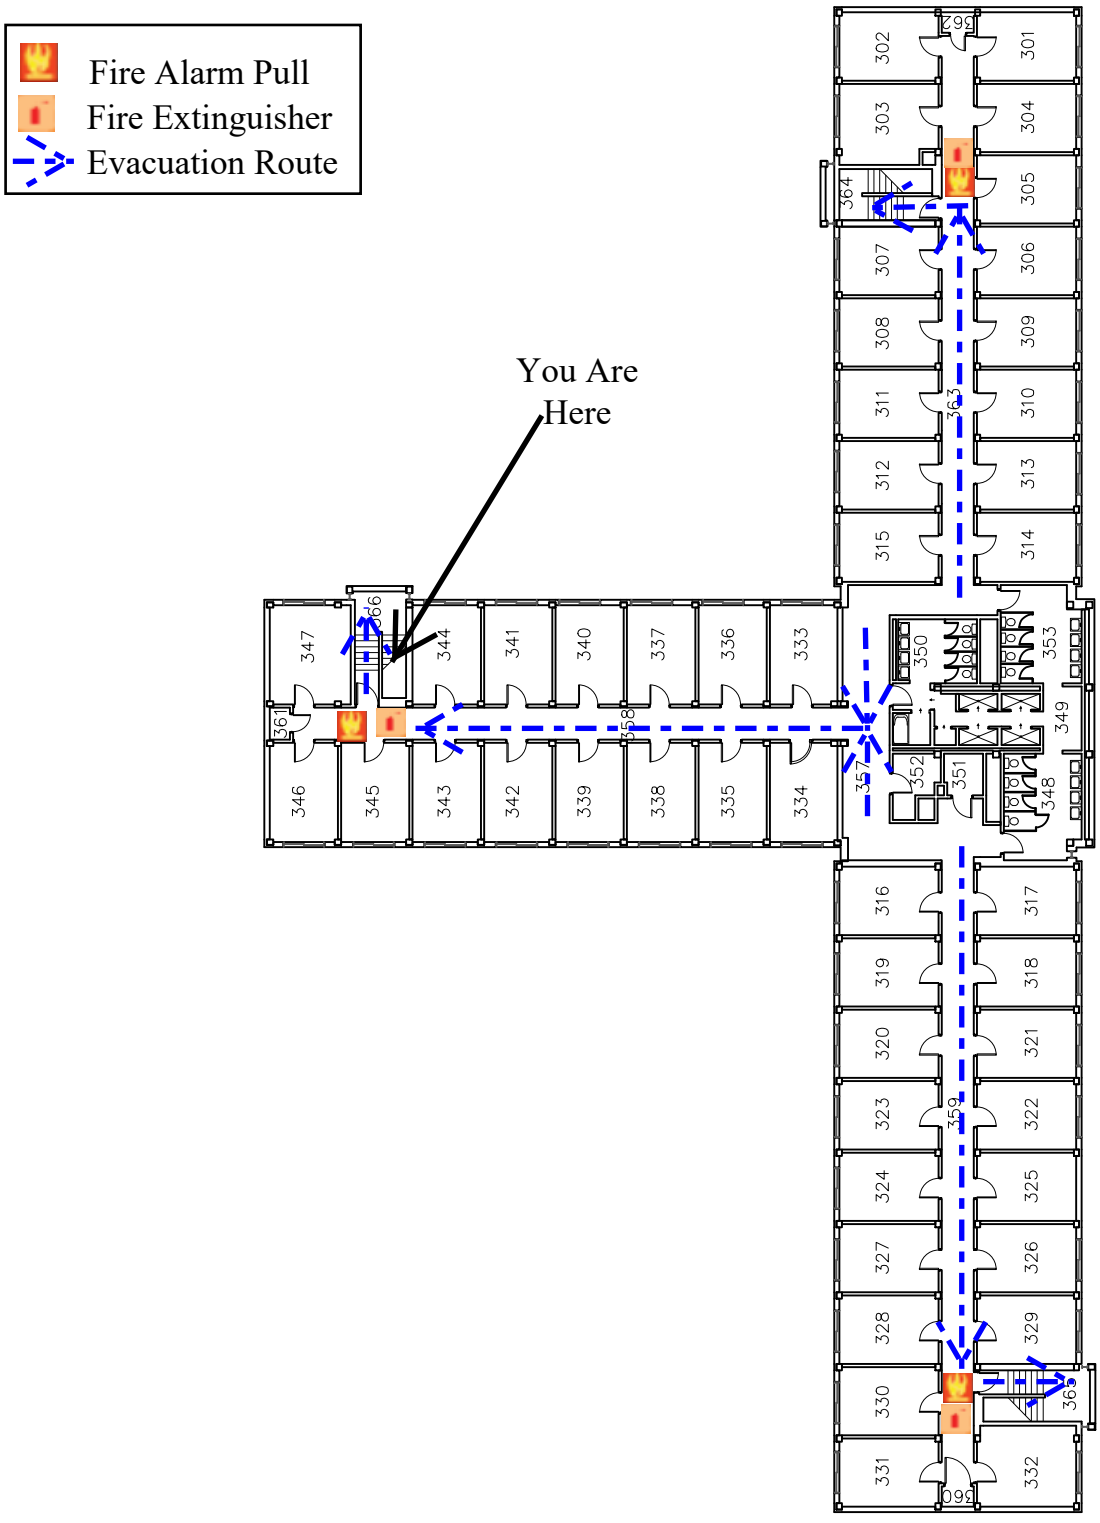


| | | | |
|---|---|---|---|
| UNIVERSITY OF WISCONSIN EXCELLENCE 1916 EAU CLAIRE | University *of* Wisconsin-Eau Claire | Facilities Planning | DATE: Aug. 2021 |
| | Oak Ridge Hall<br>Third Floor Plan | | DWG NO: 2 |

East

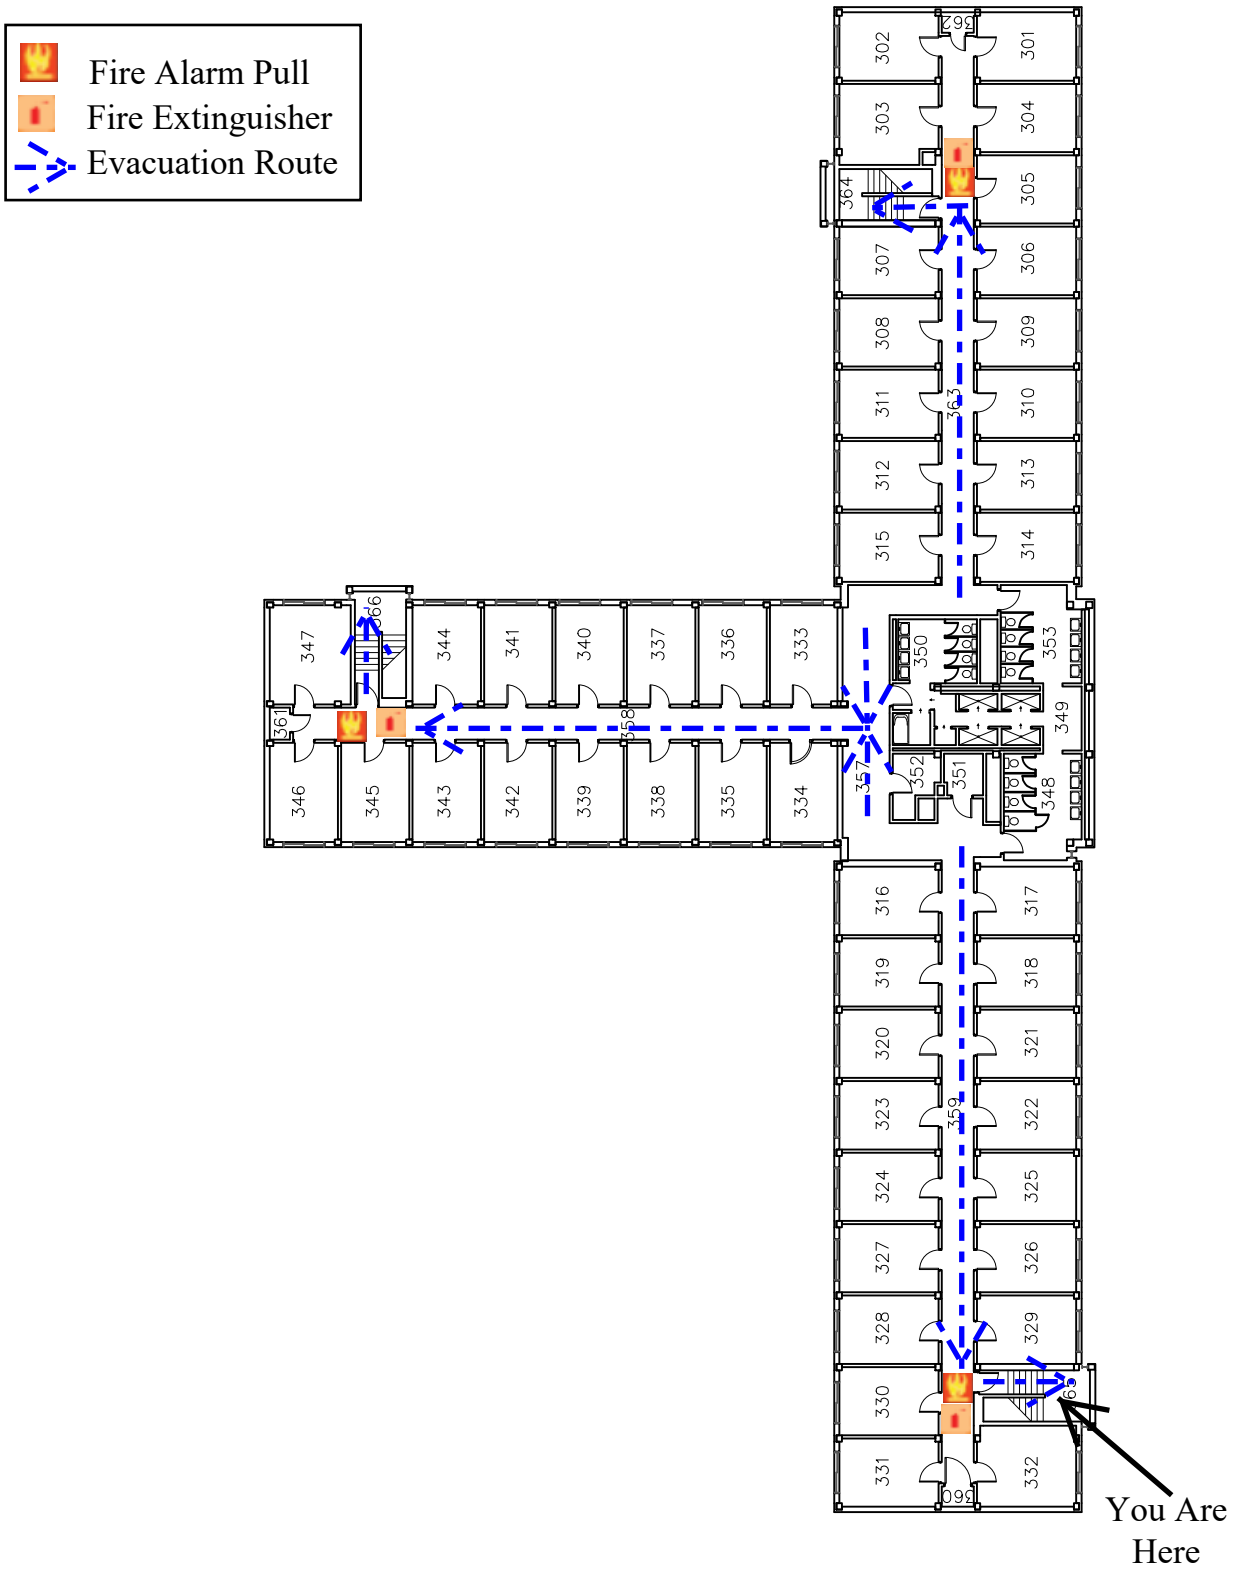


University of Wisconsin-Eau Claire | Facilities Planning

# Oak Ridge Hall
# Third Floor Plan

DATE: Aug. 2021

DWG NO: 3

East

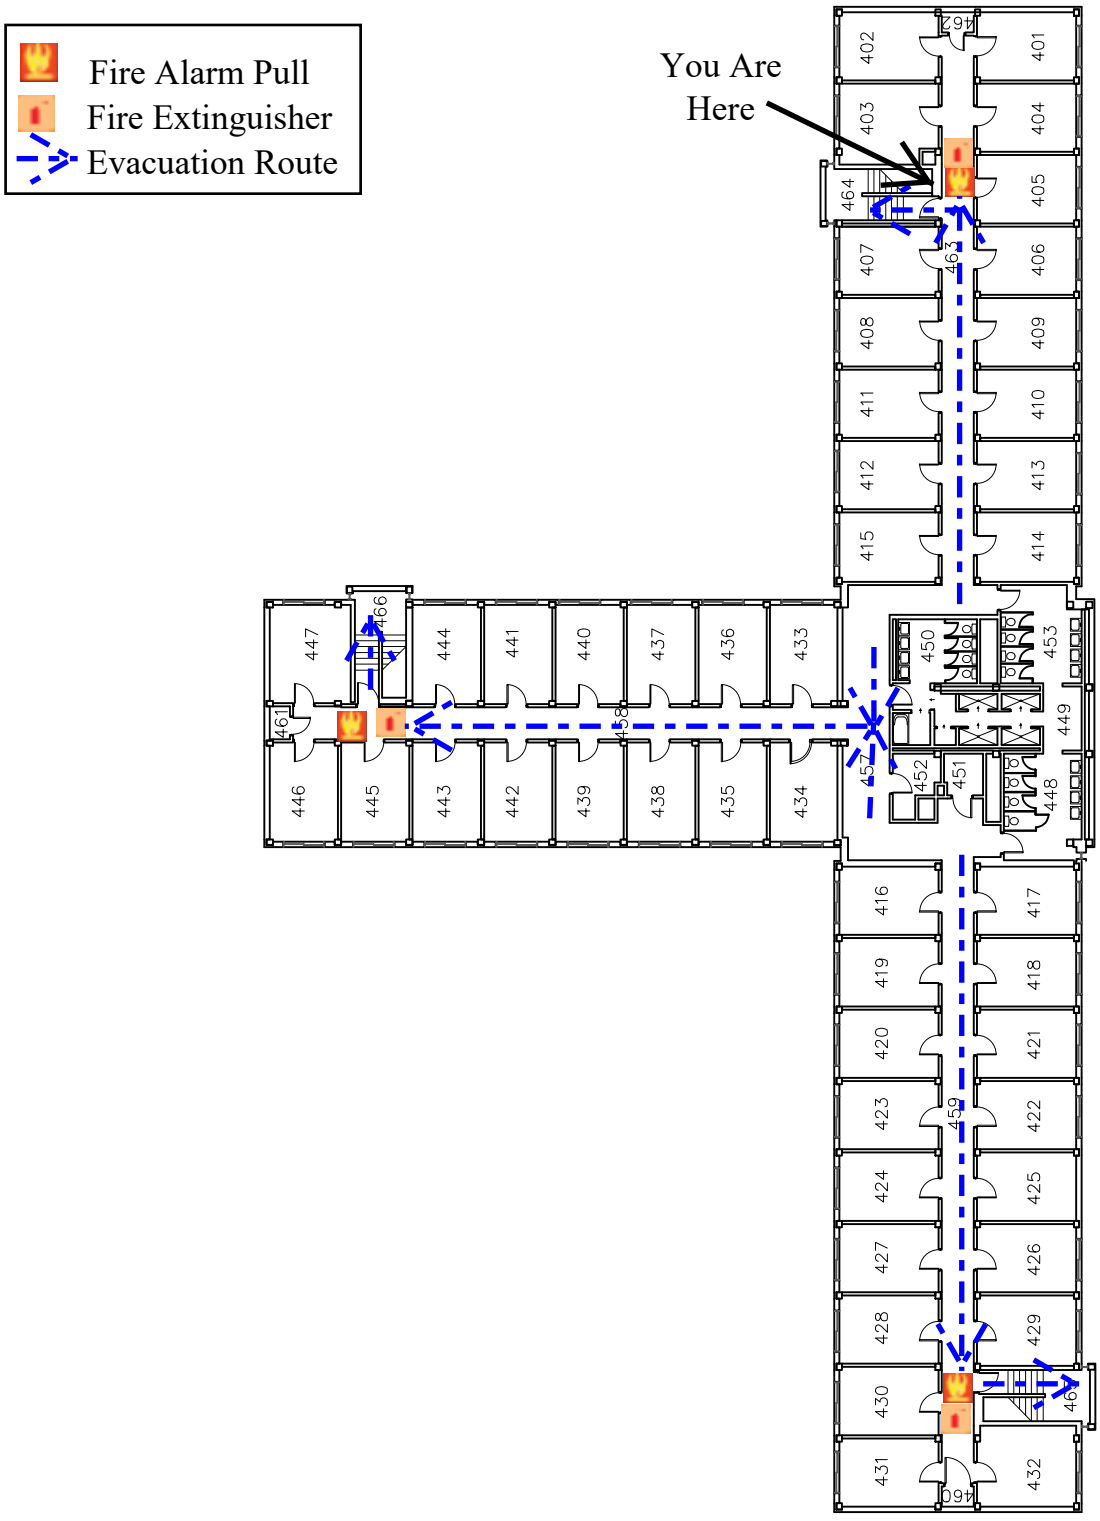


| | | | |
|---|---|---|---|
| UNIVERSITY OF WISCONSIN EXCELLENCE 1916 EAU CLAIRE | University *of* Wisconsin-Eau Claire | Facilities Planning | DATE: Aug. 2021 |
| | Oak Ridge Hall<br>Fourth Floor Plan | | DWG NO: 1 |

East

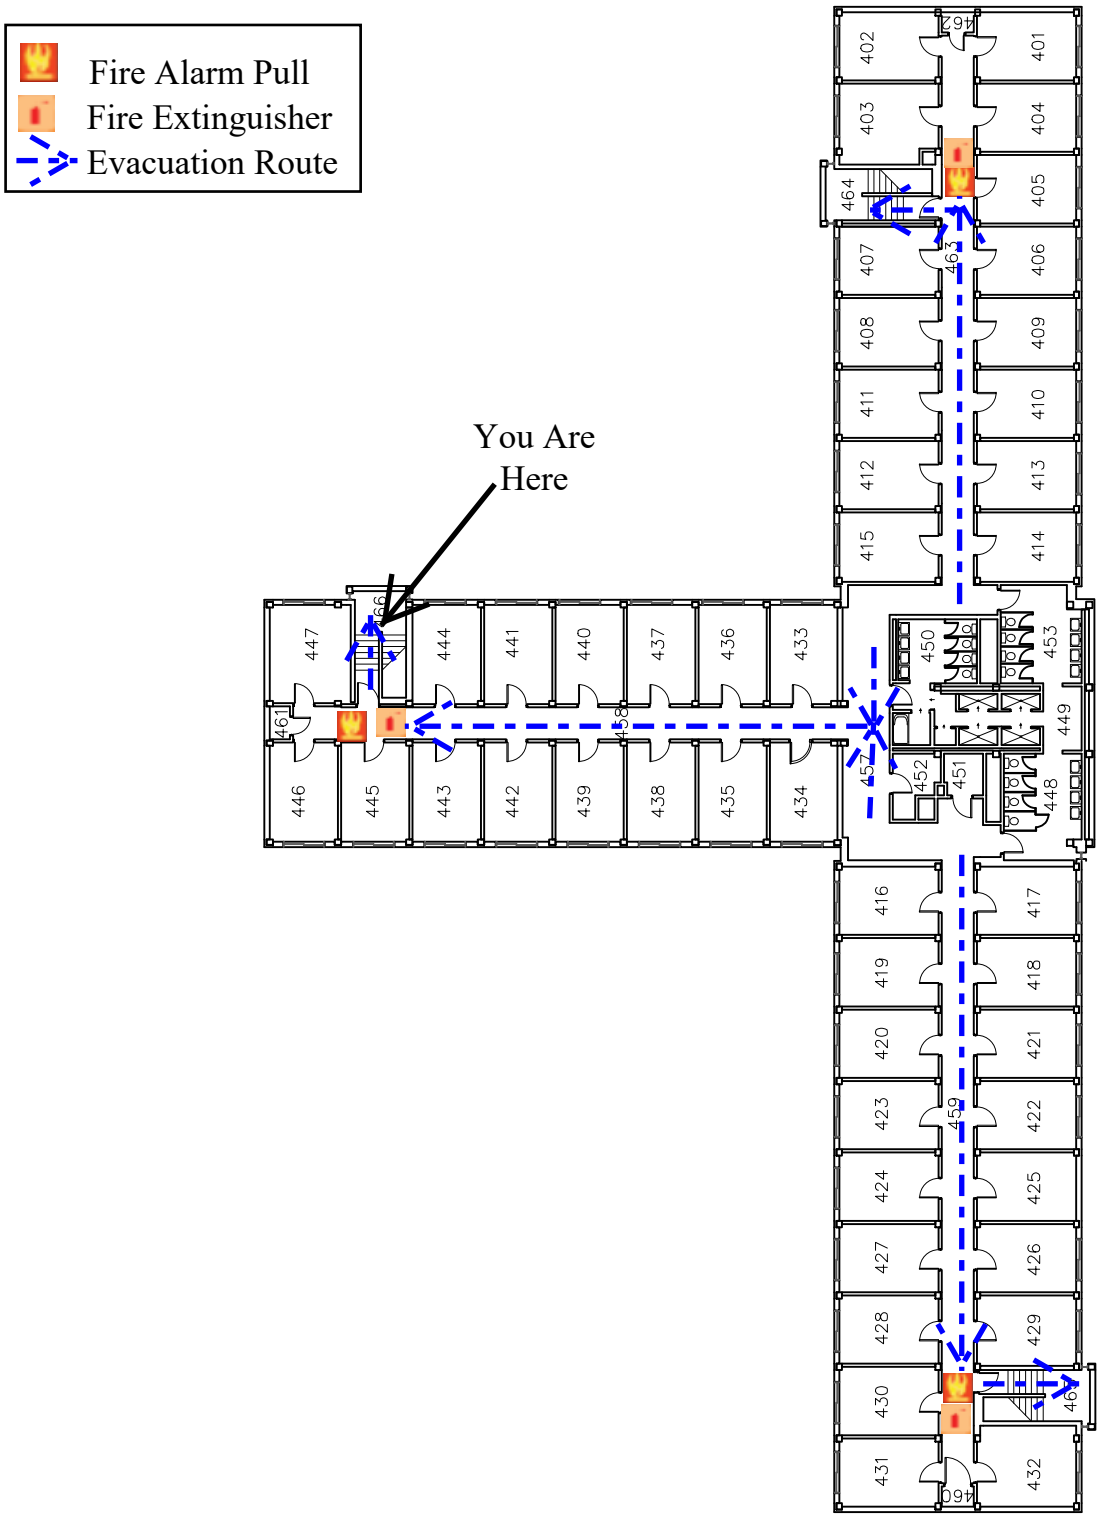


| | | | |
|---|---|---|---|
| UNIVERSITY OF WISCONSIN EXCELLENCE 1916 EAU CLAIRE | University *of* Wisconsin-Eau Claire | Facilities Planning | DATE: Aug. 2021 |
| | Oak Ridge Hall<br>Fourth Floor Plan | | DWG NO: 2 |

East

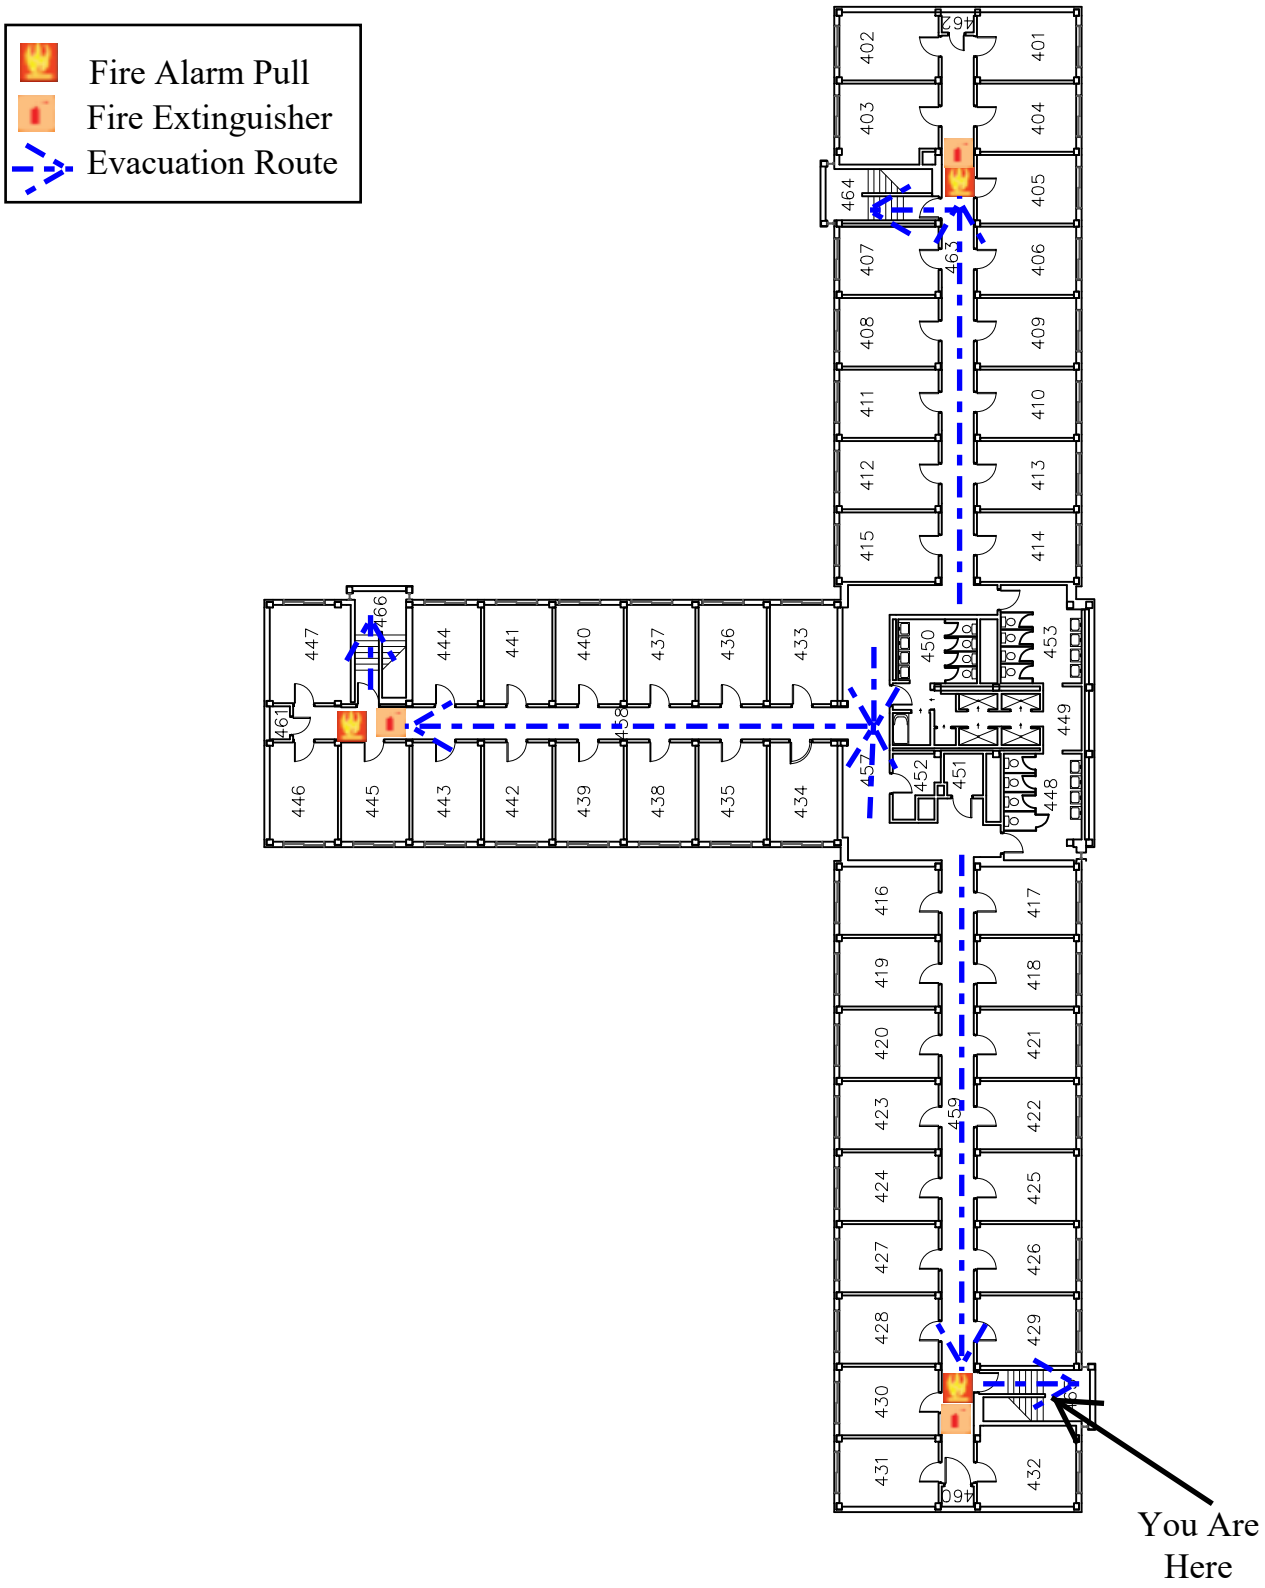


University of Wisconsin-Eau Claire | Facilities Planning

# Oak Ridge Hall
# Fourth Floor Plan

DATE: Aug. 2021

DWG NO: 3

East